B 59/2001

N

PLAN SHOWING THE SUB DIVISION DETAIL AT DOOR NO: 8 /PART, HARINGTON ROAD, 15th AVENUE, R.S.NO: 360/PART, BLOCK NO: 21, EGMORE, CHENNAI, WARD NO: 72.

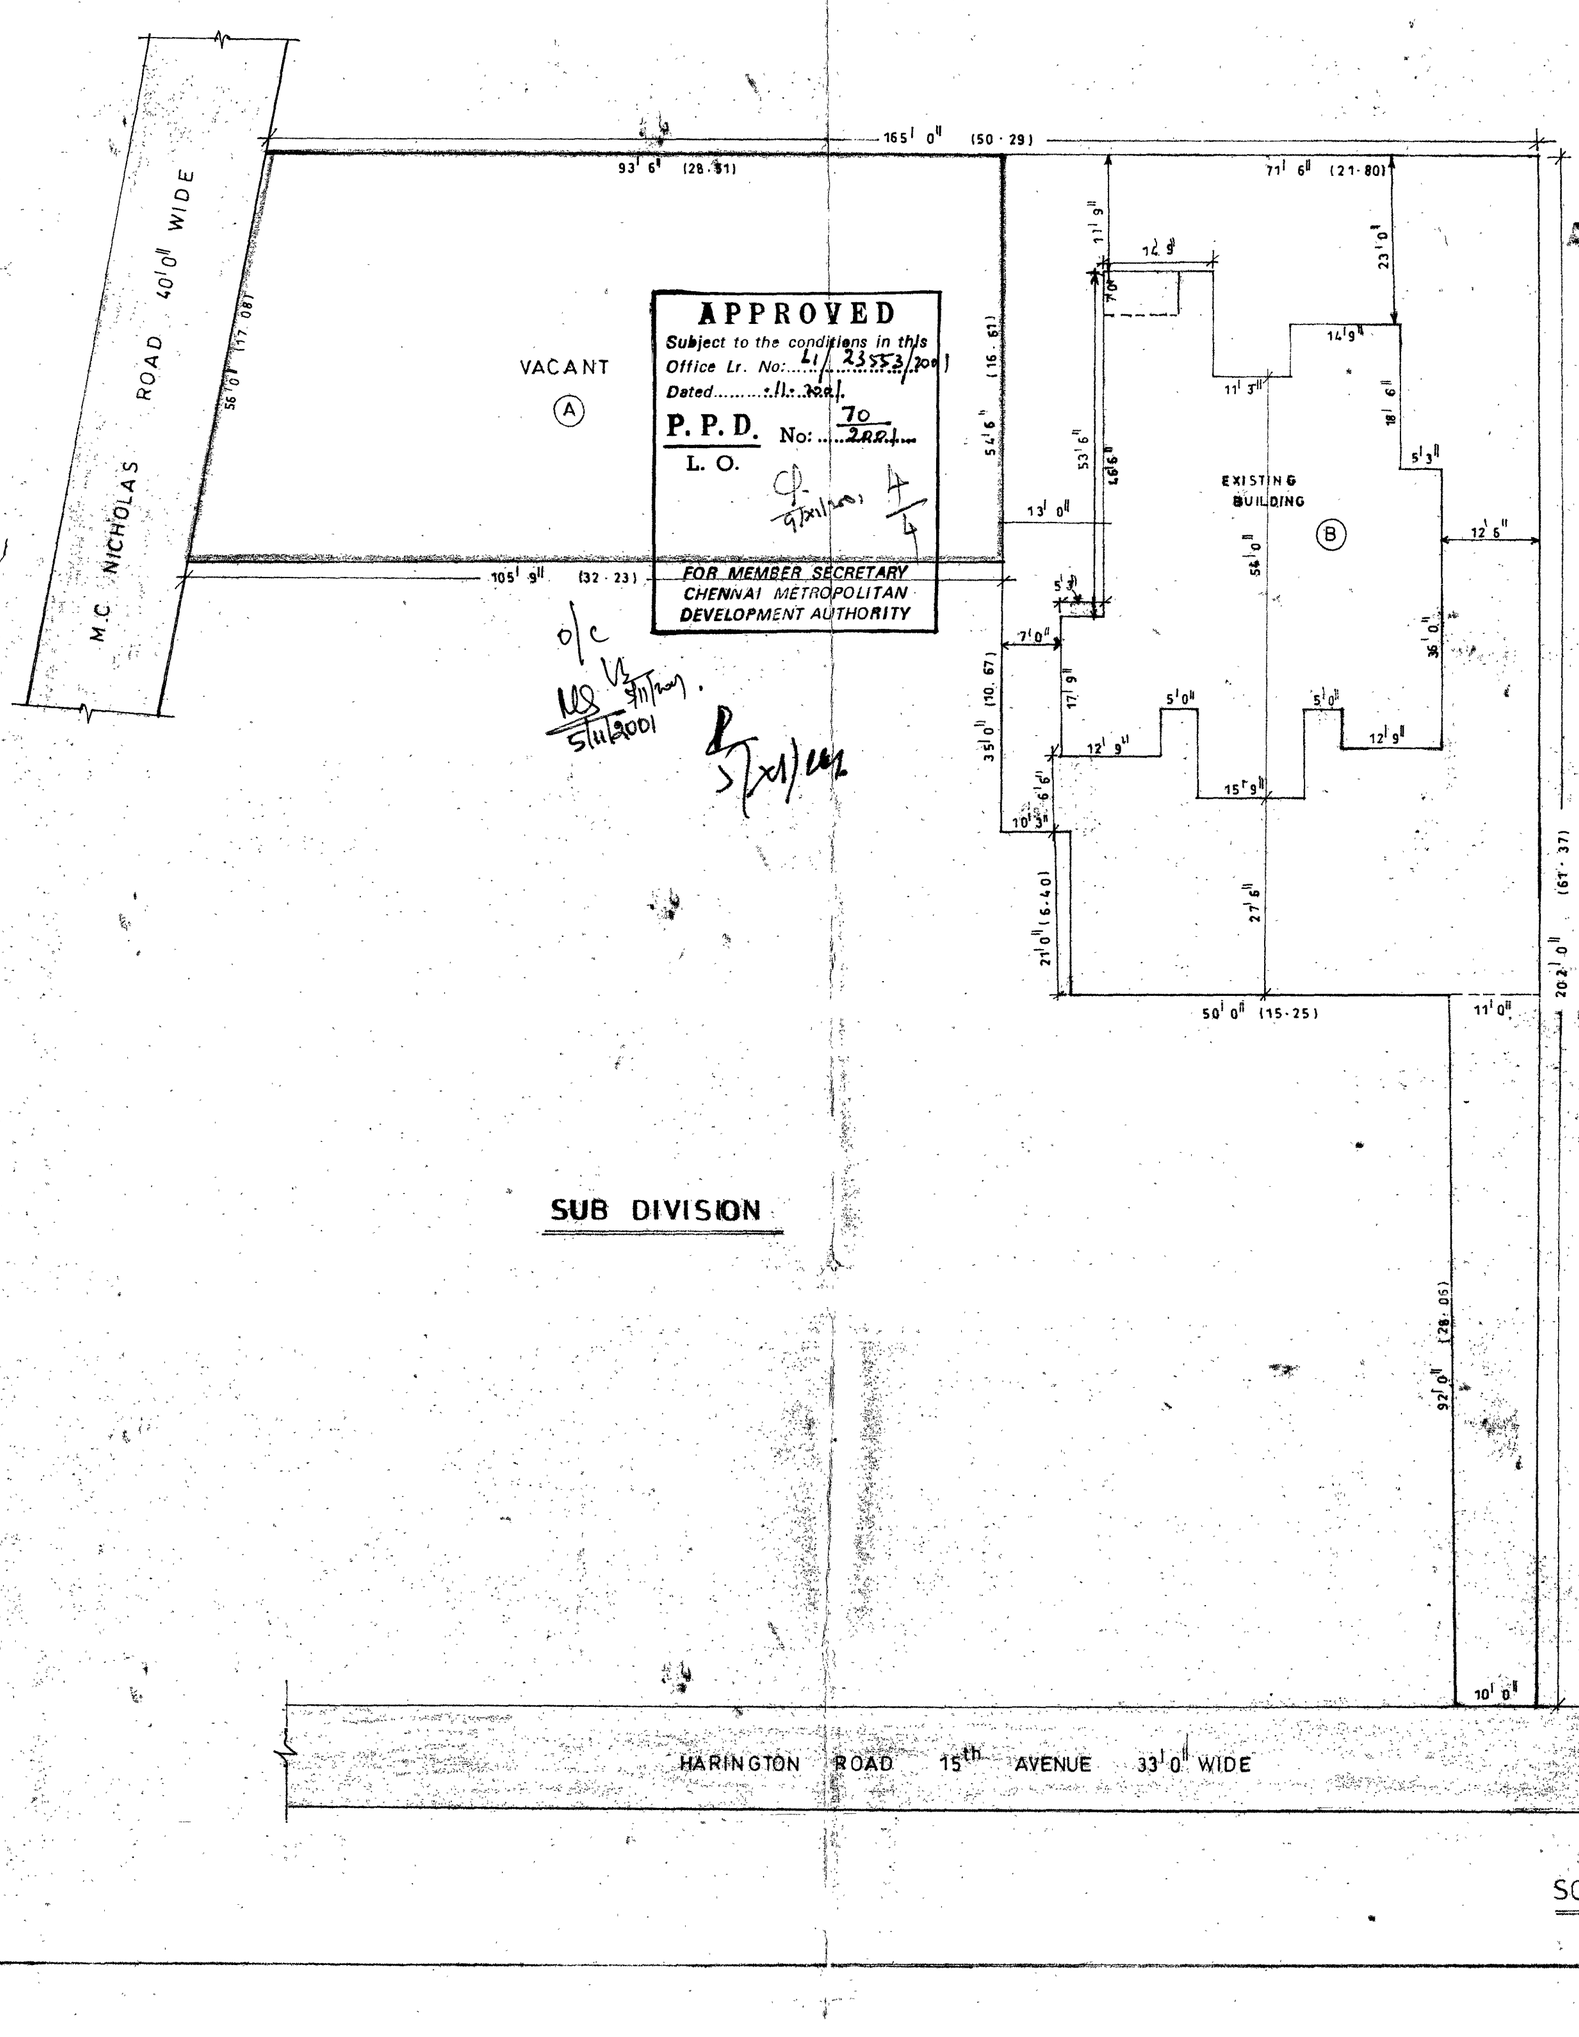

APPROVED
Subject to the conditions in this Office Lr. No: L1/23553/2001
Dated: 11.12.2001.
P. P. D. No: 70/2001
L. O.
FOR MEMBER SECRETARY
CHENNAI METROPOLITAN DEVELOPMENT AUTHORITY

o/c

SUB DIVISION

RESIDENCY PLOT DETAILS

	sqft	sqm
TOTAL EXTENT OF LAND	13656	1268.64
PLOT A	5429.53	504.60
PLOT B	8226.47	764.54

SCALE : 1" 15' 0"

OWNER

M. MOHAN
LICENCED SURVEYOR
CORPORATION OF MADRAS,
AVADI, AMBATTUR TOWN SHIP,
ANNA NAGAR PLAZA, SHOP NO. 16, 1st FLOOR,
C-47, IInd Avenue, MADRAS-40 (T.N.H.B.)
Ph: 6269698

LICENCED SURVEYOR