TOTAL EXTENT	: 5150 M²
ROAD AREA	: 1193 M²
NO OF PLOTS	: 15 NOs.

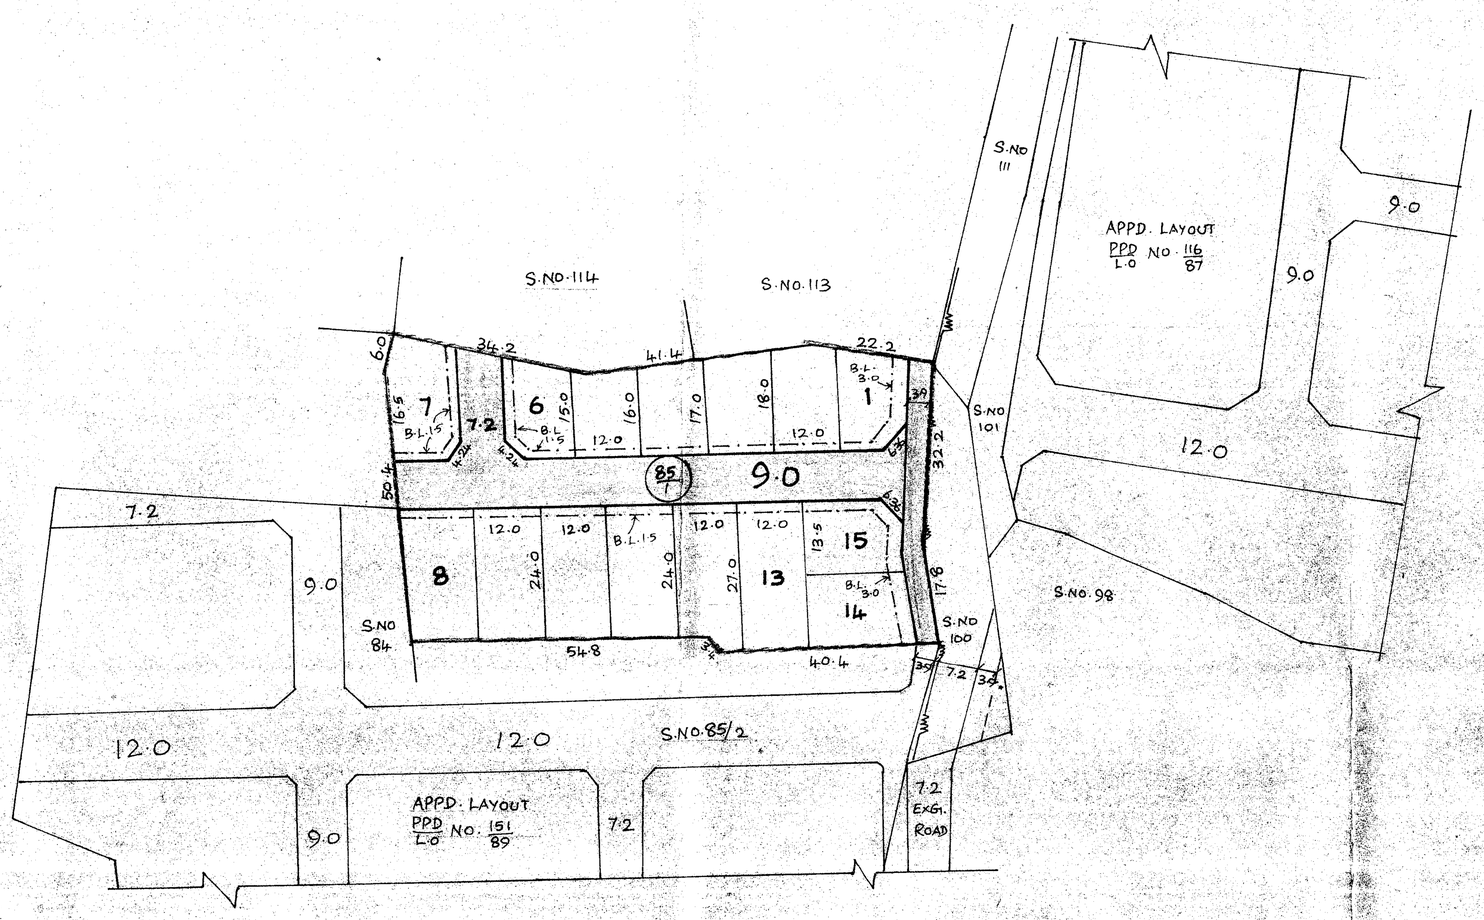

NOTE.

1. SPLAY. 3.0×3.0, 4.5×4.5
2. MEASUREMENTS INDICATED ARE EXCLUDING THE SPLAY DIMENSIONS.
3. ▭ ROAD AREA ALREADY HANDED OVER TO THE LOCAL BODY VIDE RECTIFICATION DEED DOC. NO 862/2009 DATED 13.02.2009

LEGEND.

- SITE BOUNDARY
- PROPOSED ROAD
- EXISTING ROAD

CONDITION

THE LAYOUT APPROVAL IS VALID SUBJECT TO OBTAINING SANCTION FROM THE LOCALBODY CONCERNED.

P.P.D L.O. NO 17/2009

APPROVED I.C

VIDE LETTER NO : L1/21713/08

DATED : 6/04/2009

OFFICE COPY.

FOR MEMBER SECRETARY
CHENNAI METROPOLITAN
DEVELOPMENT AUTHORITY

POONAMALLEE PANCHAYAT UNION

LAYOUT OF HOUSE SITES IN S.NO. 85/1 OF NEMILICHERY VILLAGE.

SCALE · 1:800. (ALL DIMENSIONS ARE IN METRE)